LEGEND

- PARKING LOTS
- EXTENT OF WESTERN PROPERTY
- BIKE PATHS
- UNDERGROUND PEDESTRIAN TUNNELS
- EMERGENCY PHONES
- UNDERGROUND BUILDINGS
  - N.P.C. NORTH CHILLER PLANT (Area A)
  - UNIVERSITY COMMUNITY CENTRE (Area B)
  - THOMPSON ARENA (Area C)
- **HYDRANT**
- **FIRE DEPARTMENT CONNECTION**
- **ANNUNCIATION PANEL**

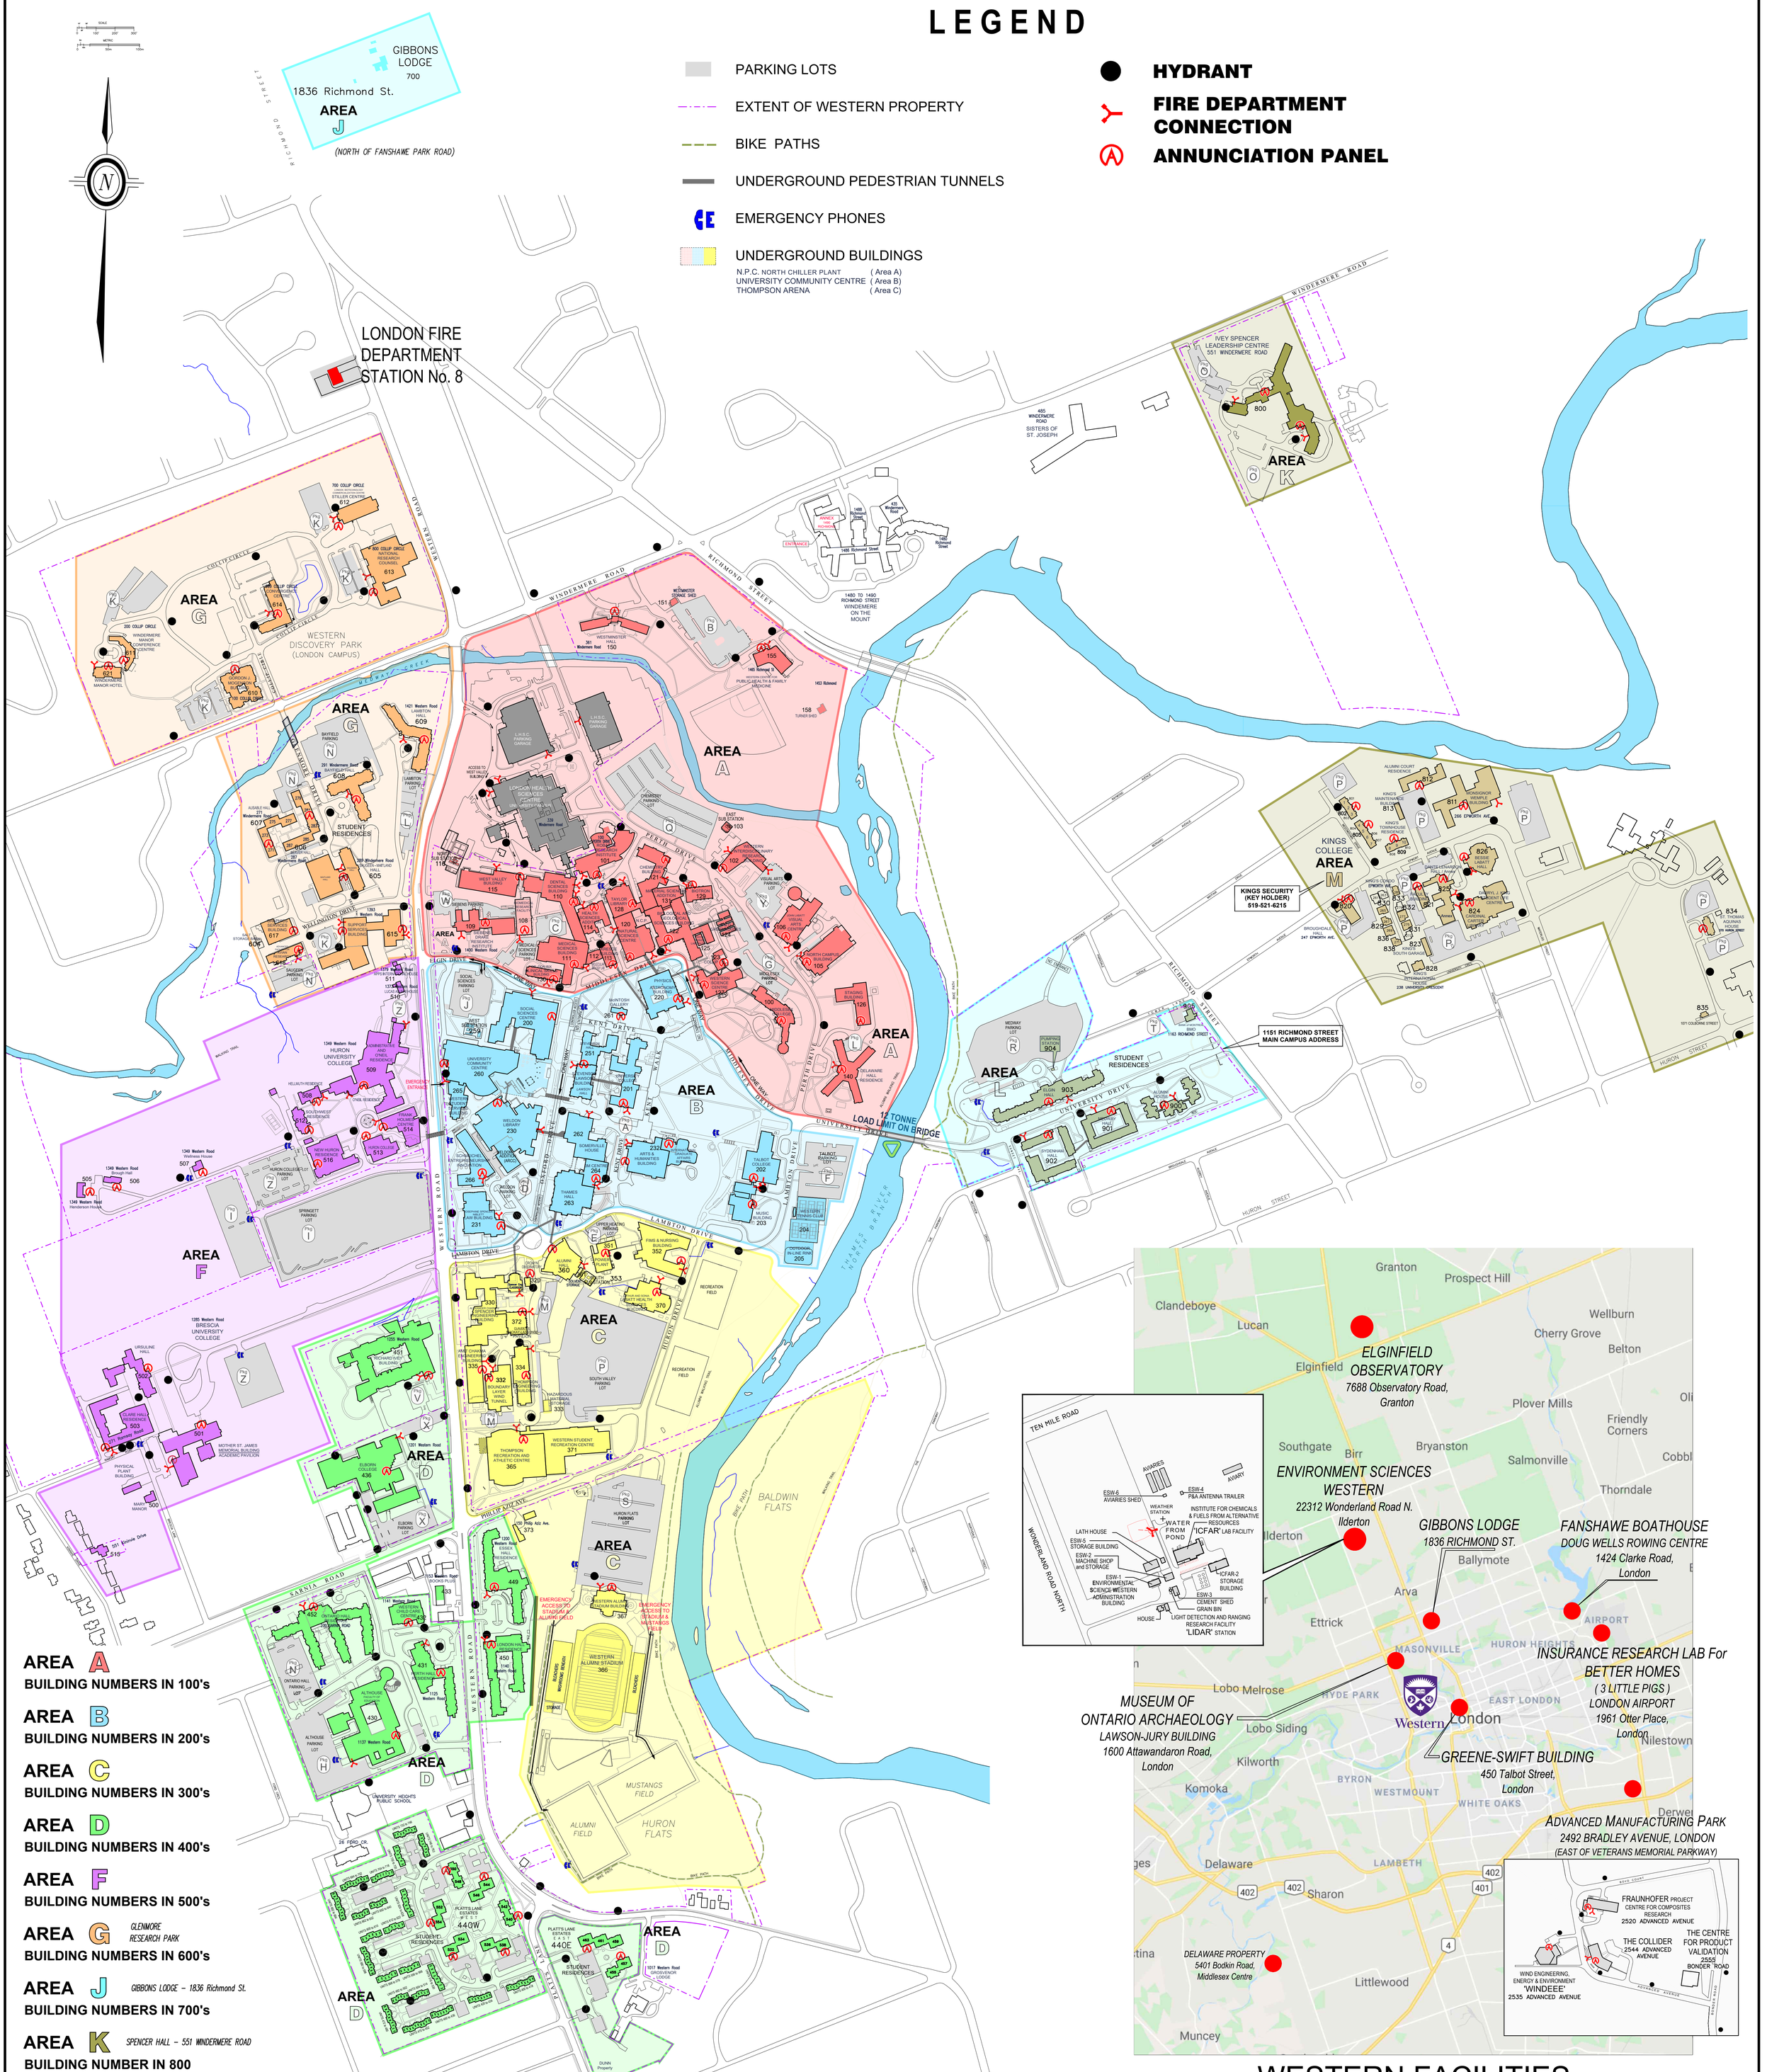

AREA A BUILDING NUMBERS IN 100's

AREA B BUILDING NUMBERS IN 200's

AREA C BUILDING NUMBERS IN 300's

AREA D BUILDING NUMBERS IN 400's

AREA F BUILDING NUMBERS IN 500's

AREA G GLENMORE RESEARCH PARK BUILDING NUMBERS IN 600's

AREA J GIBBONS LODGE – 1836 Richmond St. BUILDING NUMBERS IN 700's

AREA K SPENCER HALL – 551 WINDERMERE ROAD BUILDING NUMBER IN 800

AREA L BUILDING NUMBERS IN 900's

AREA M KINGS COLLEGE BUILDING NUMBERS IN 800's

CAMPUS SAFETY & EMERGENCY SERVICES

(COMMUNICATION CENTER - 24 HOURS - 519-661-3300)

WESTERN FACILITIES

OFF MAIN CAMPUS LOCATIONS

EMERGENCY RESPONSE MAP
WESTERN UNIVERSITY

1151 RICHMOND STREET. LONDON. ONTARIO. CANADA. N6A 3K7

FACILITIES MANAGEMENT

FACILITIES, DEVELOPMENT & ENGINEERING
FIRE SAFETY

PROGRESSIVE UPDATE - June 2024

ORG. DATE: JULY '99 DRAWN: HJH / LP / RAJ

ERM
1

O:\Campus Site Plans\Various Maps\Emergency Response Map\Emergency Response Map.dwg